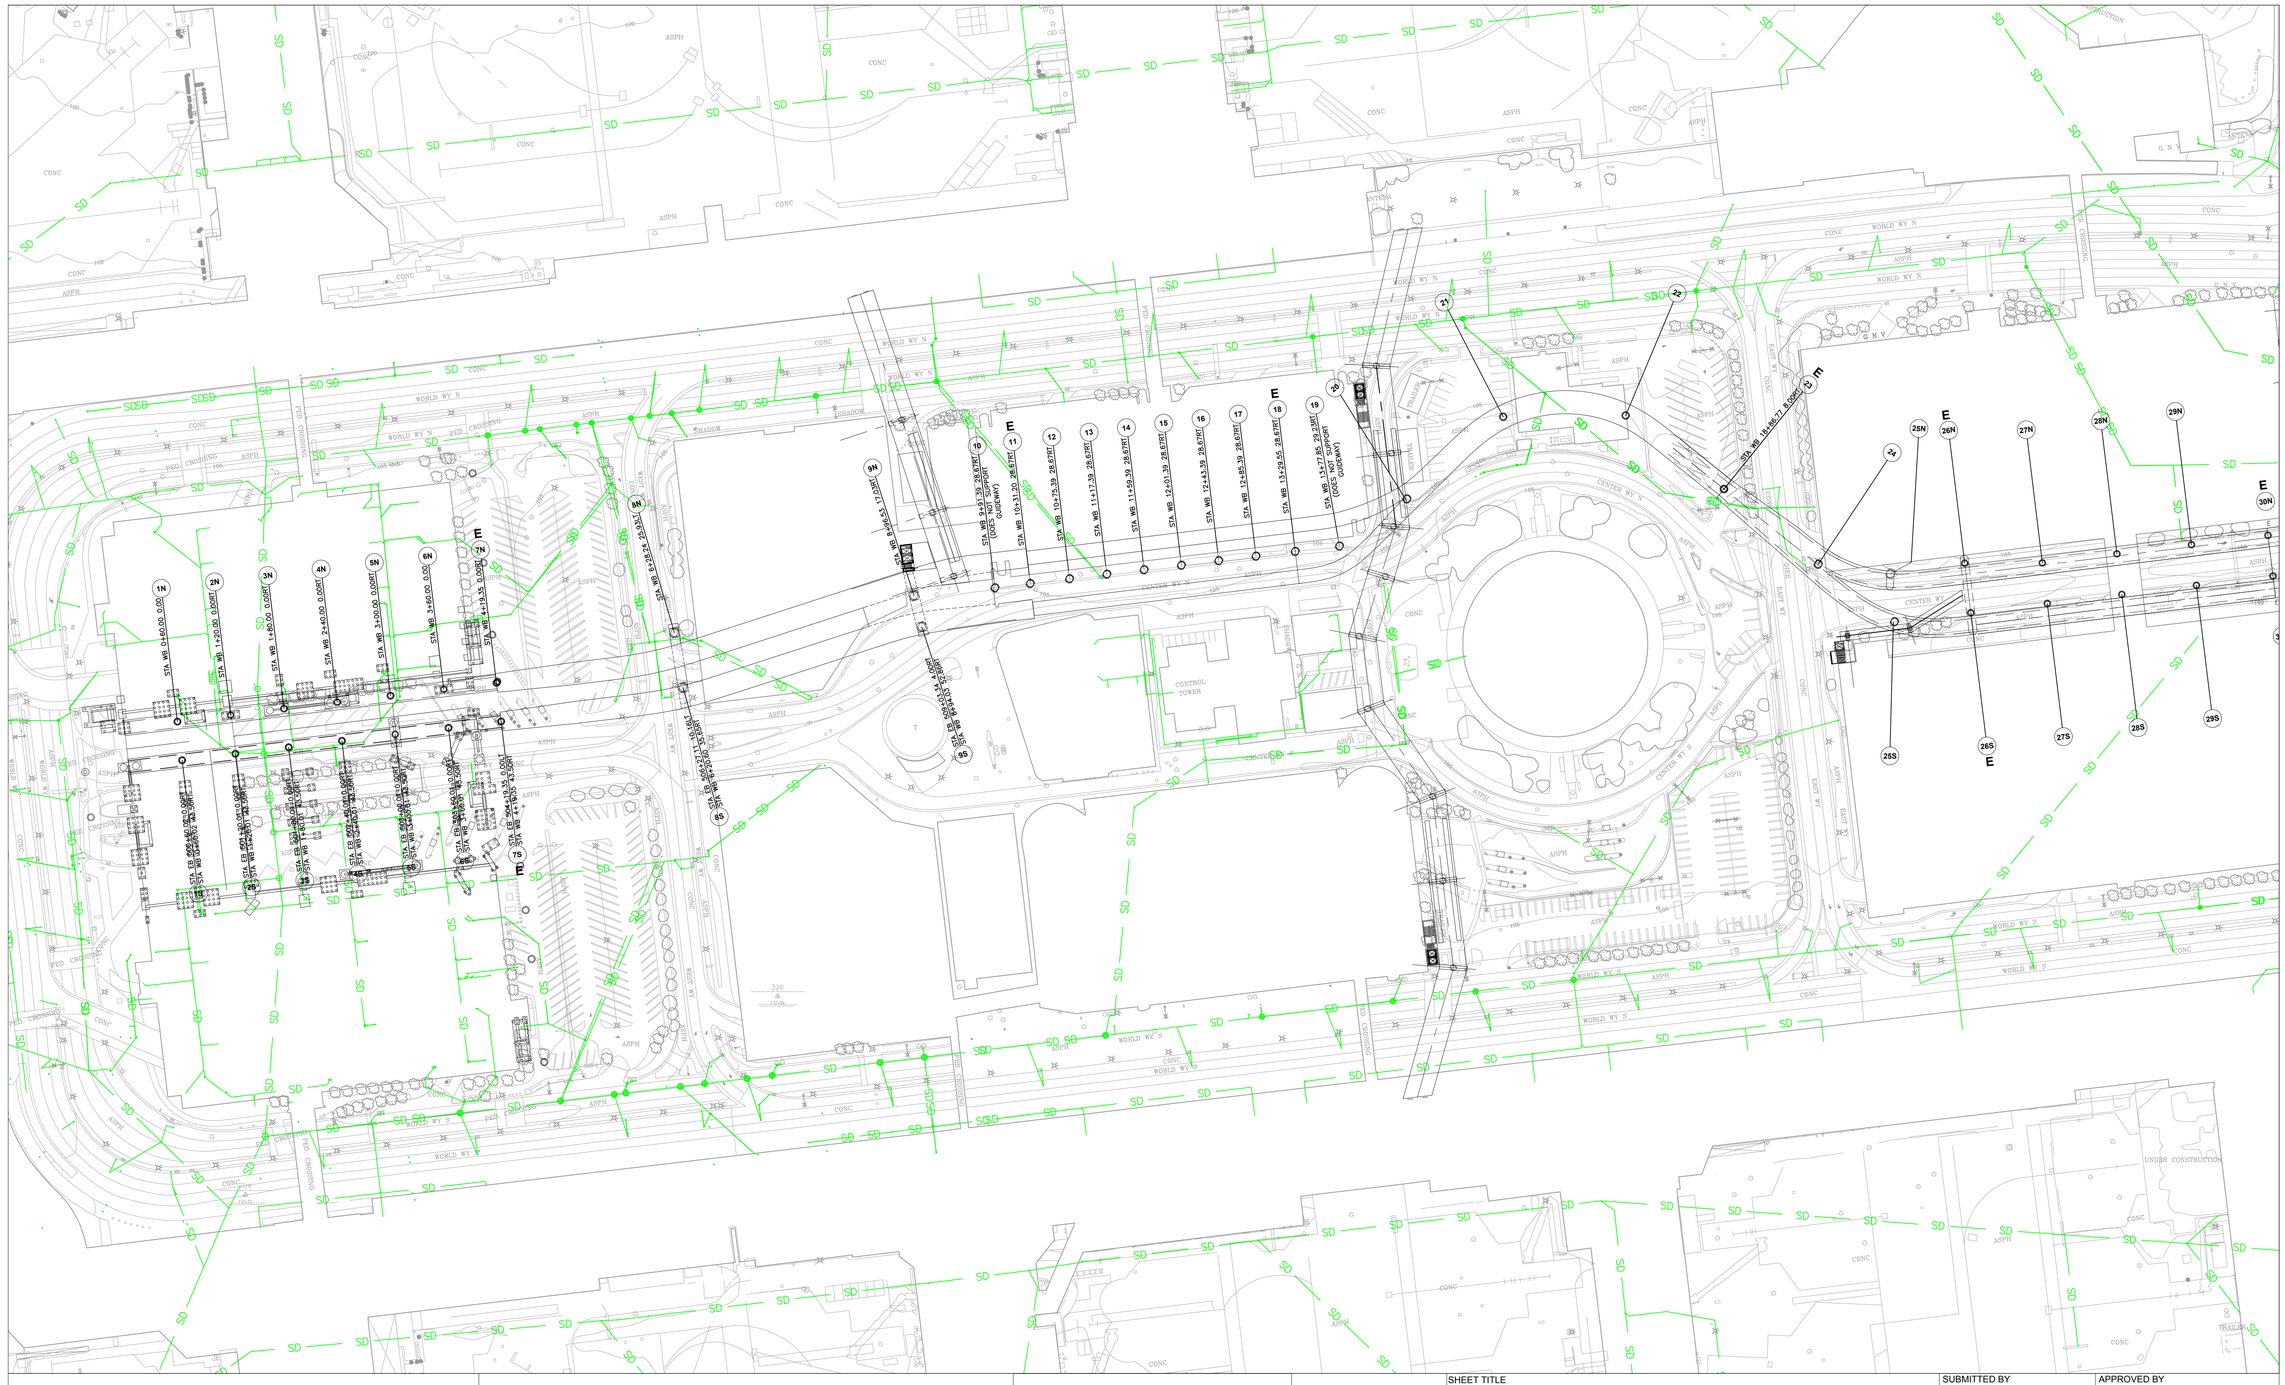


Los Angeles World Airports

LANDSIDE ACCESS MODERNIZATION PROGRAM

AT LOS ANGELES INTERNATIONAL AIRPORT

KEY MAP

ARCHITECT/ENGINEER SEAL

SHEET TITLE

NO.	ISSUED FOR	CHK'D	APP'D	DATE
2				
1				

SUBMITTED BY


APPROVED BY

DRAWN

DATE

Updated Guide Way Column Layout ONLY, as of 7.19.2018
CAD FILE NAME: LXS-UTL-PW-GEN-00001
07/24/2018 4:29:00 PM

DRAFT - This document contains draft information/materials which is considered confidential and for deliberative purposes only and not for public consumption or dissemination

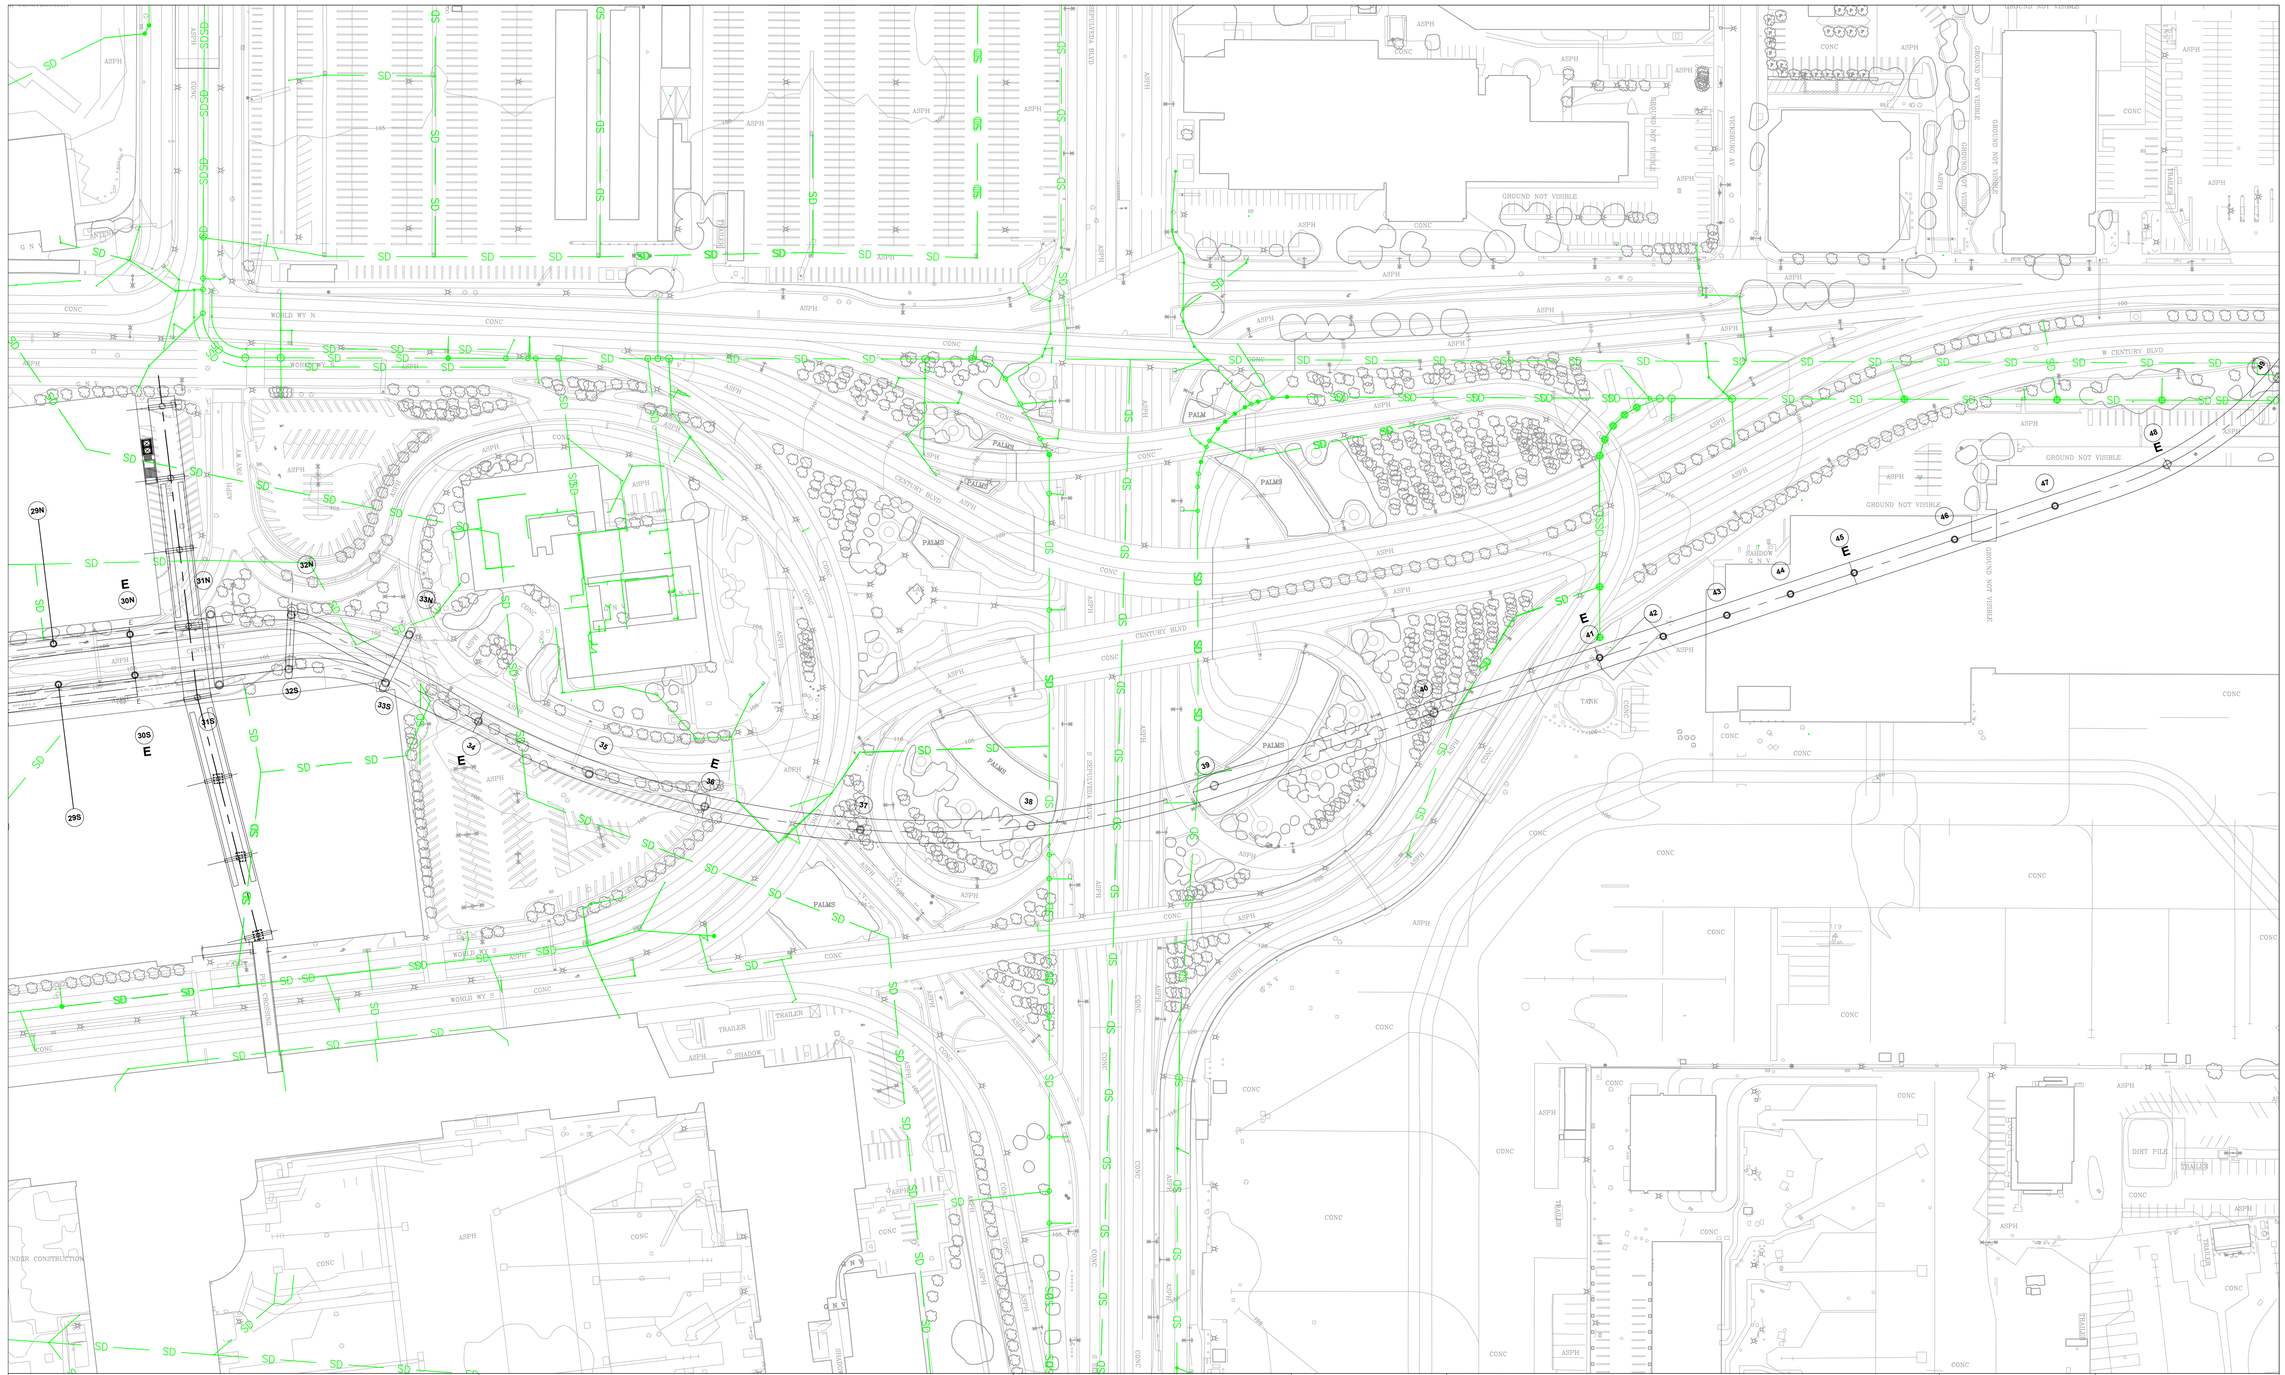

Los Angeles World Airports

LANDSIDE ACCESS MODERNIZATION PROGRAM

AT LOS ANGELES INTERNATIONAL AIRPORT

KEY MAP

ARCHITECT/ENGINEER SEAL

DRAFT - This document contains draft information/materials which is considered confidential and for deliberative purposes only and not for public consumption or dissemination

SHEET TITLE

NO.	ISSUED FOR	CHK'D	APP'D	DATE
2				
1				

SUBMITTED BY

APPROVED BY


DRAWN

DATE

Updated Guide Way Column Layout ONLY, as of 7.19.2018

CAD FILE NAME: LXS-UTL-PW-GEN-00001

07/24/2018 4:29:06 PM

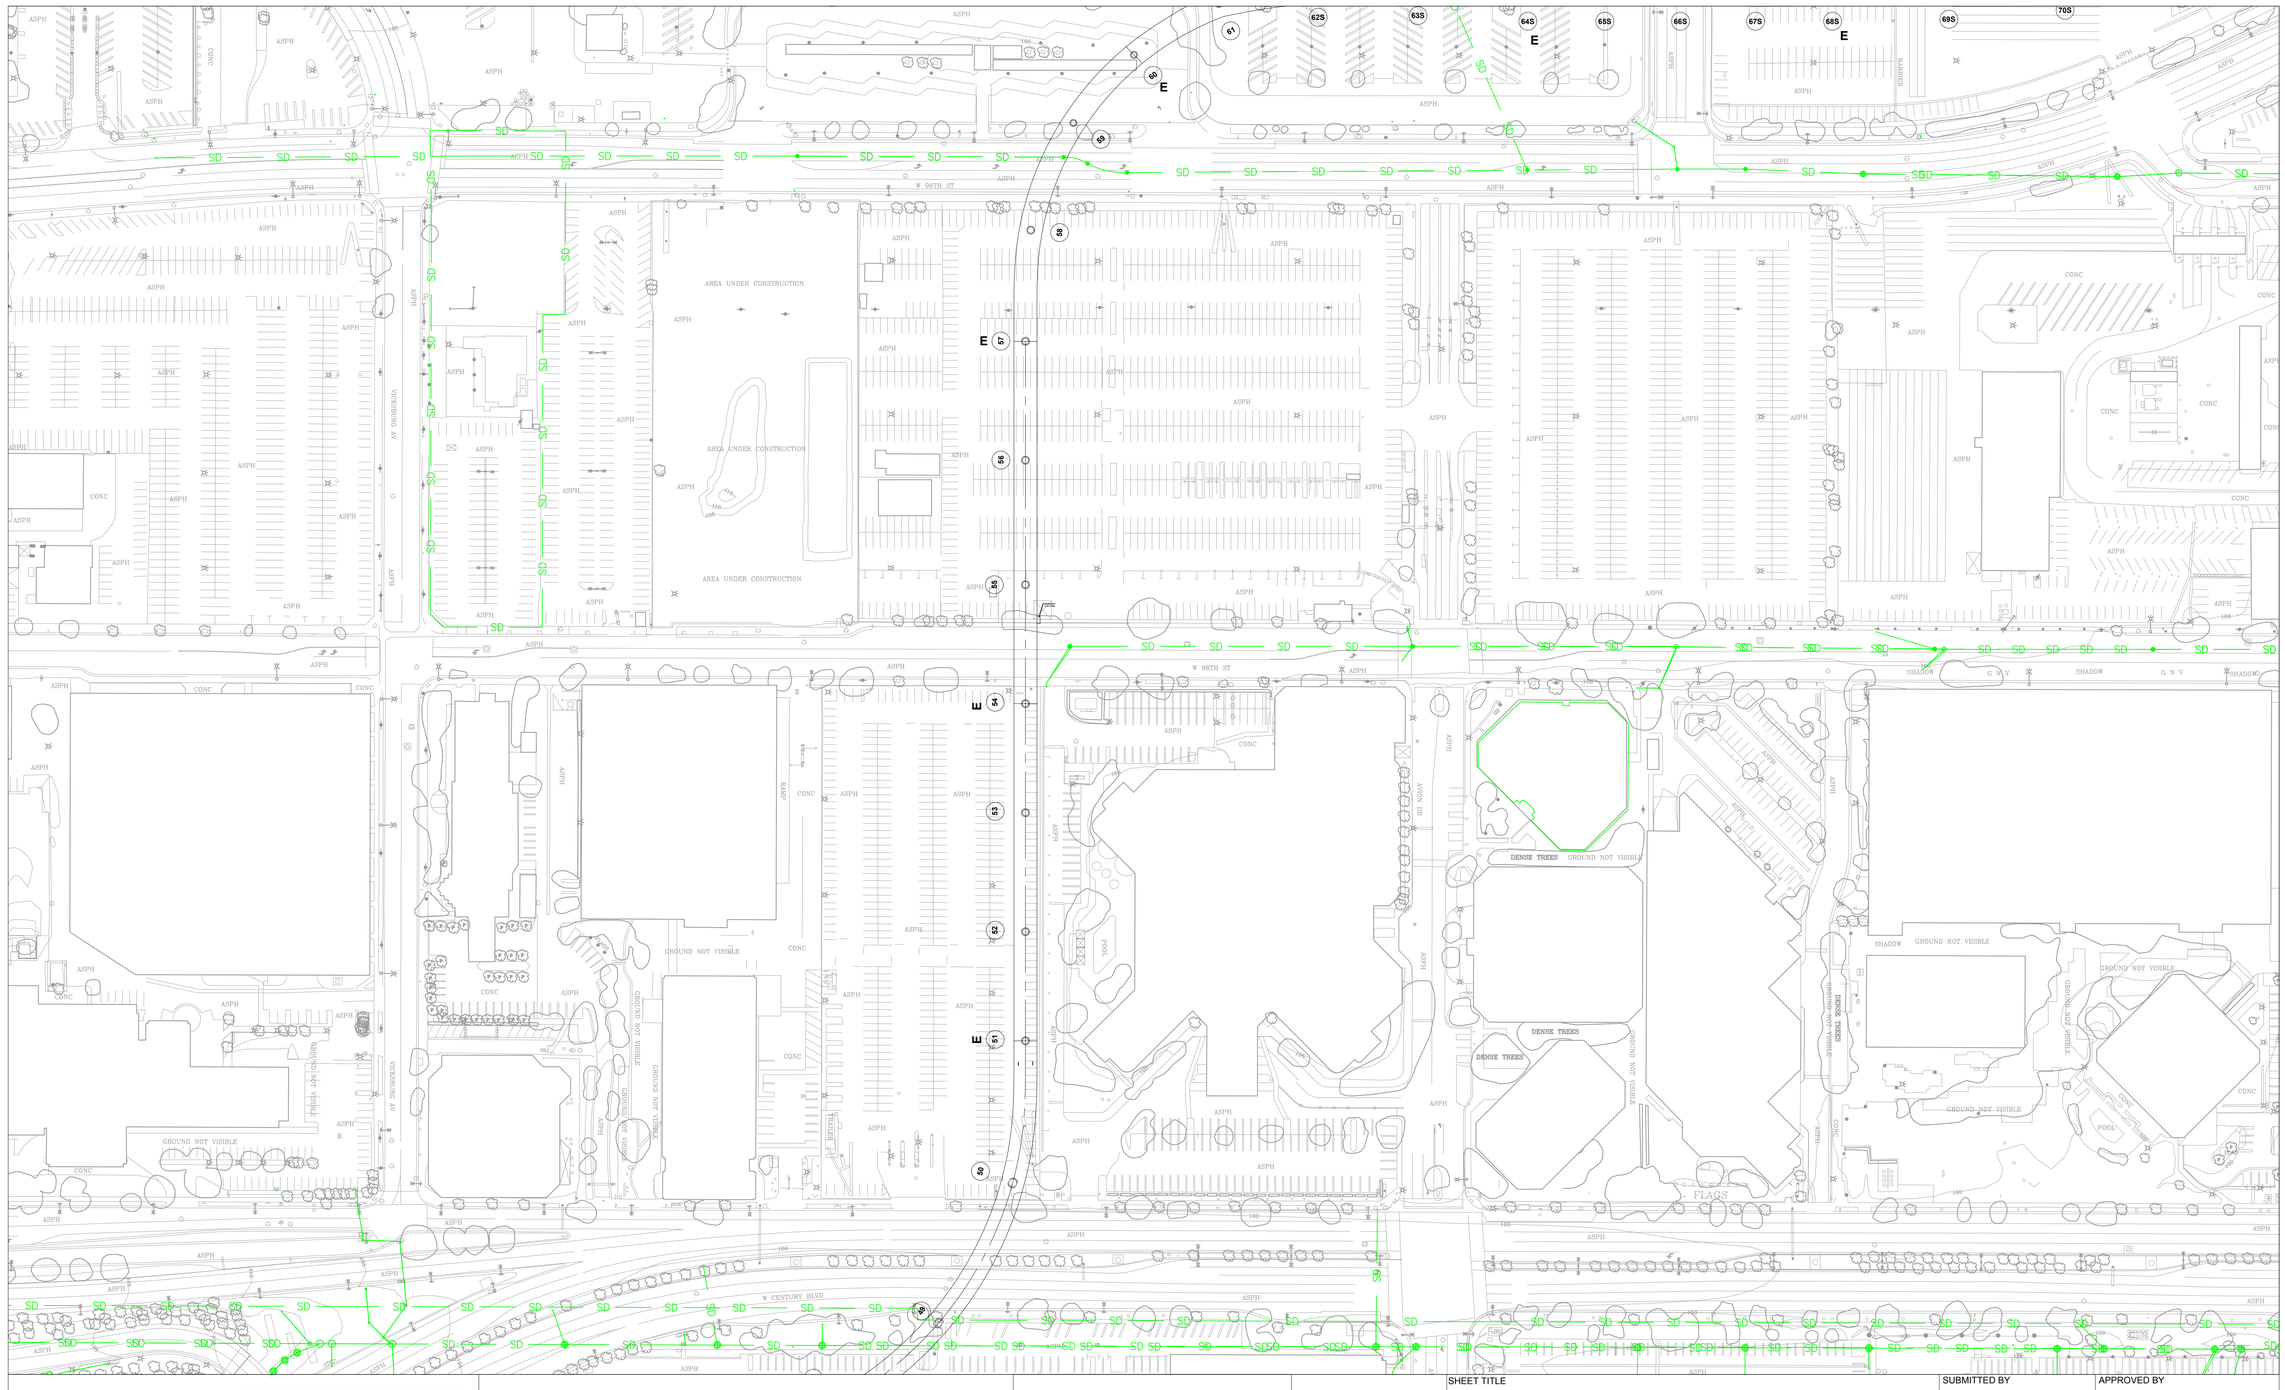

Los Angeles World Airports

LANDSIDE ACCESS MODERNIZATION PROGRAM

AT LOS ANGELES INTERNATIONAL AIRPORT

KEY MAP

ARCHITECT/ENGINEER SEAL

DRAFT - This document contains draft information/materials which is considered confidential and for deliberative purposes only and not for public consumption or dissemination

SHEET TITLE

NO.	ISSUED FOR	CHK'D	APP'D	DATE
2				
1				


SUBMITTED BY

APPROVED BY

DRAWN

DATE

Updated Guide Way Column Layout ONLY, as of 7.19.2018
CAD FILE NAME: LXS-UTL-PW-GEN-00001
07/24/2018 4:29:07 PM

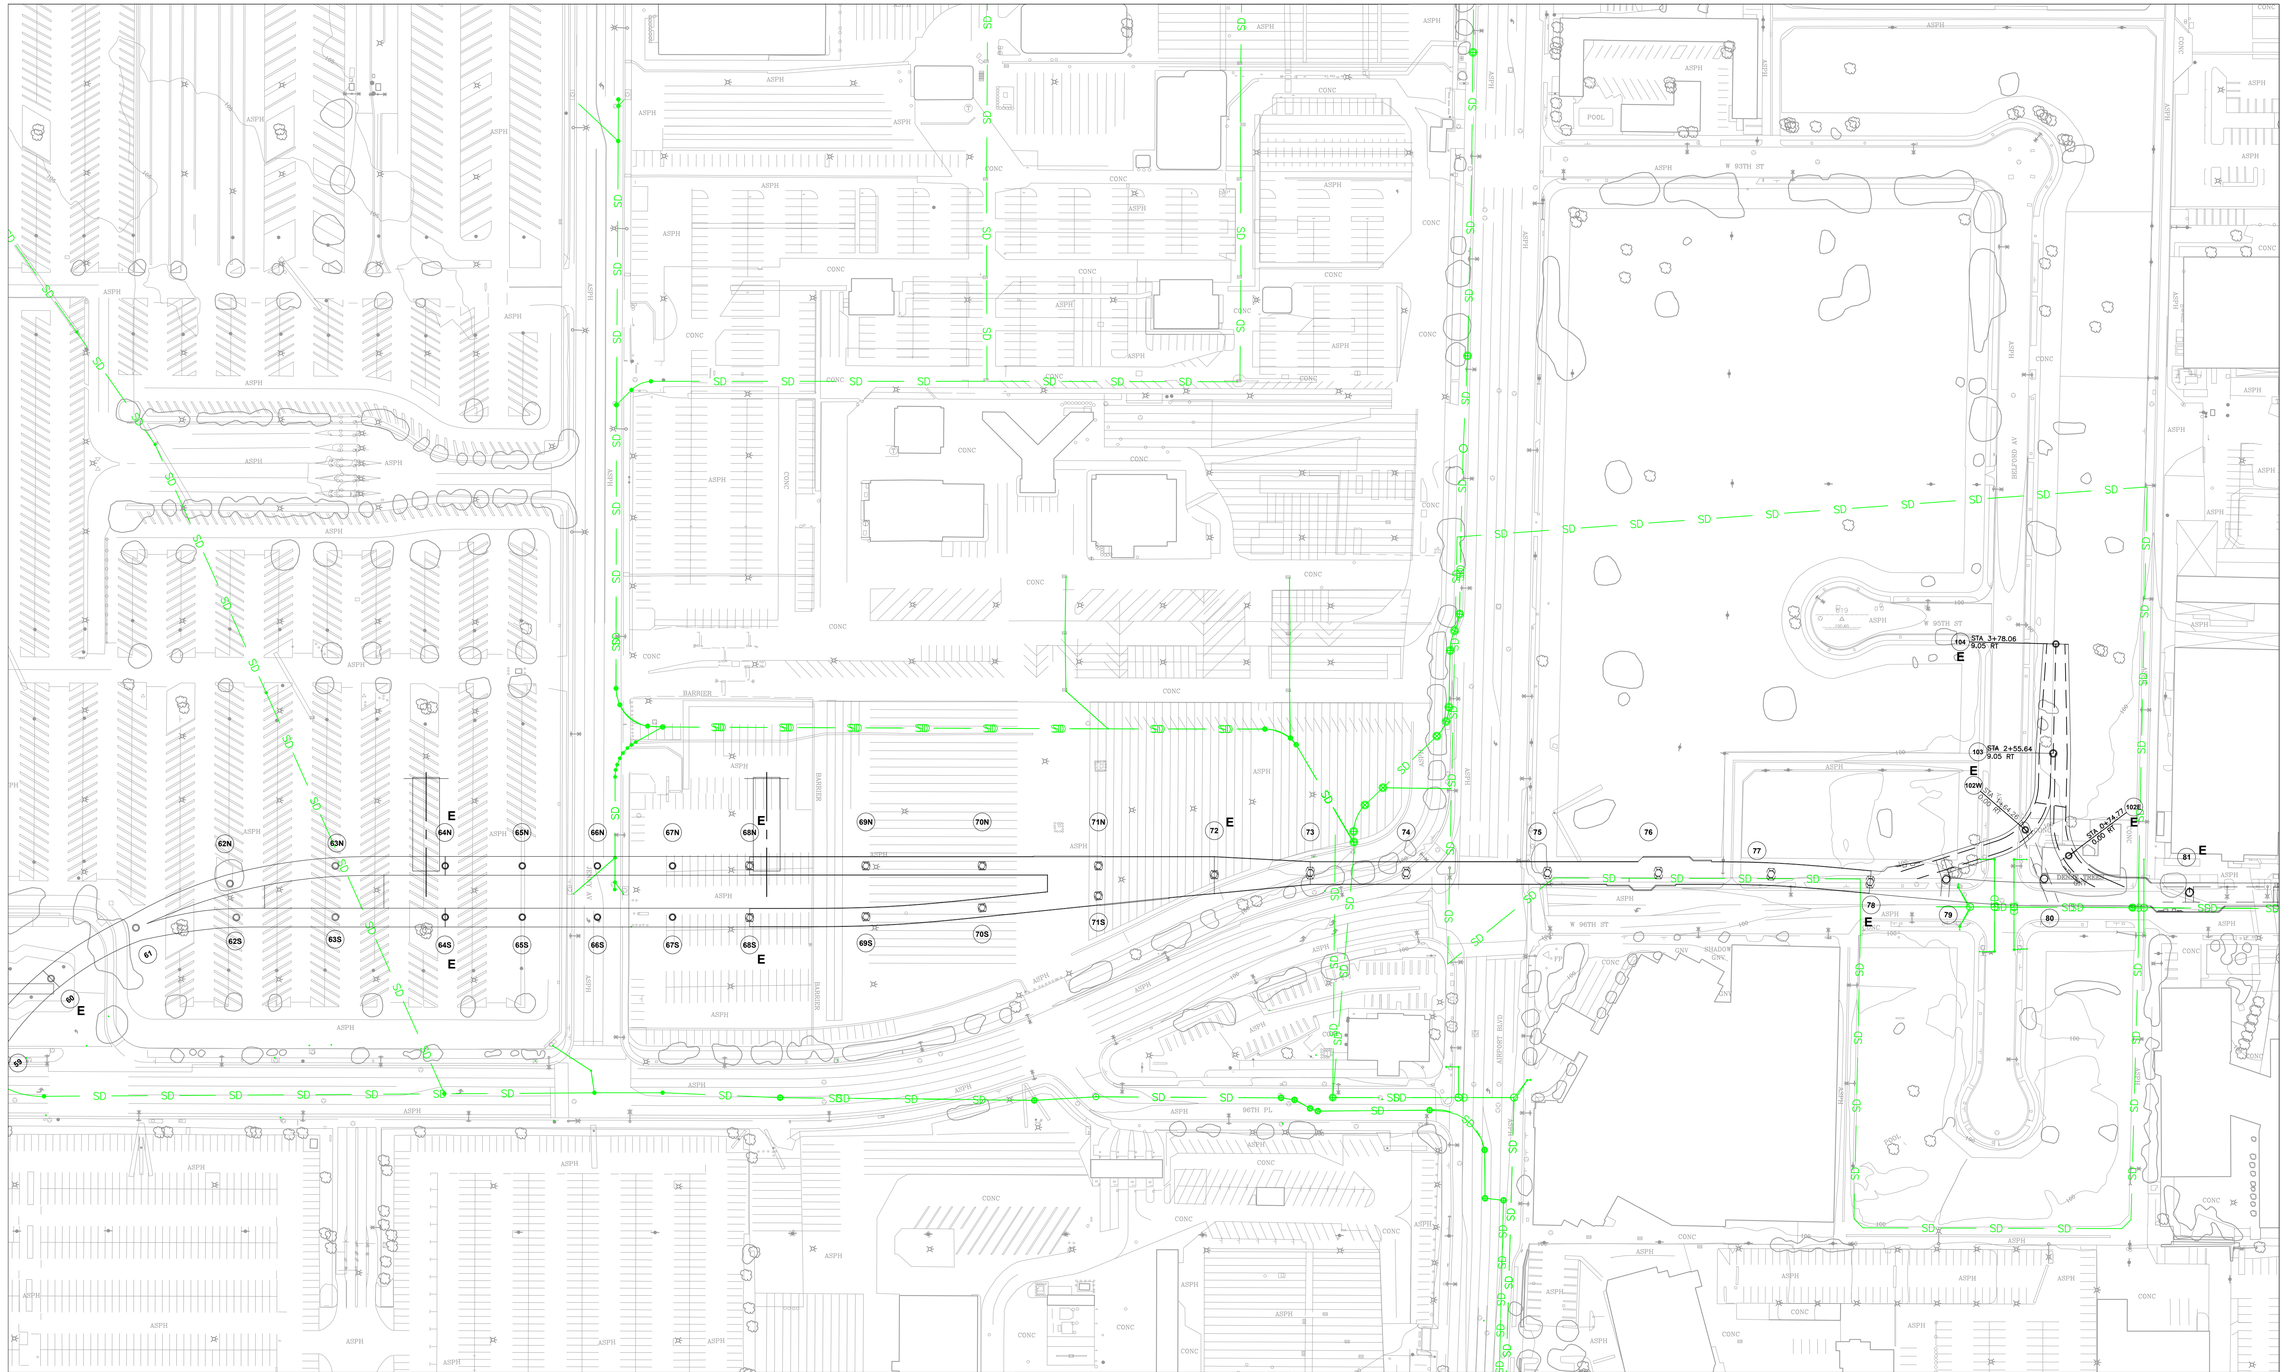

Los Angeles World Airports

LANDSIDE ACCESS MODERNIZATION PROGRAM

AT LOS ANGELES INTERNATIONAL AIRPORT

KEY MAP

ARCHITECT/ENGINEER SEAL

DRAFT - This document contains draft information/materials which is considered confidential and for deliberative purposes only and not for public consumption or dissemination

SHEET TITLE

NO.	ISSUED FOR	CHK'D	APP'D	DATE
2				
1				


SUBMITTED BY

APPROVED BY

DRAWN

DATE

Updated Guide Way Column Layout ONLY, as of 7.19.2018
CAD FILE NAME: LXS-UTL-PW-GEN-00001
07/24/2018 4:29:07 PM

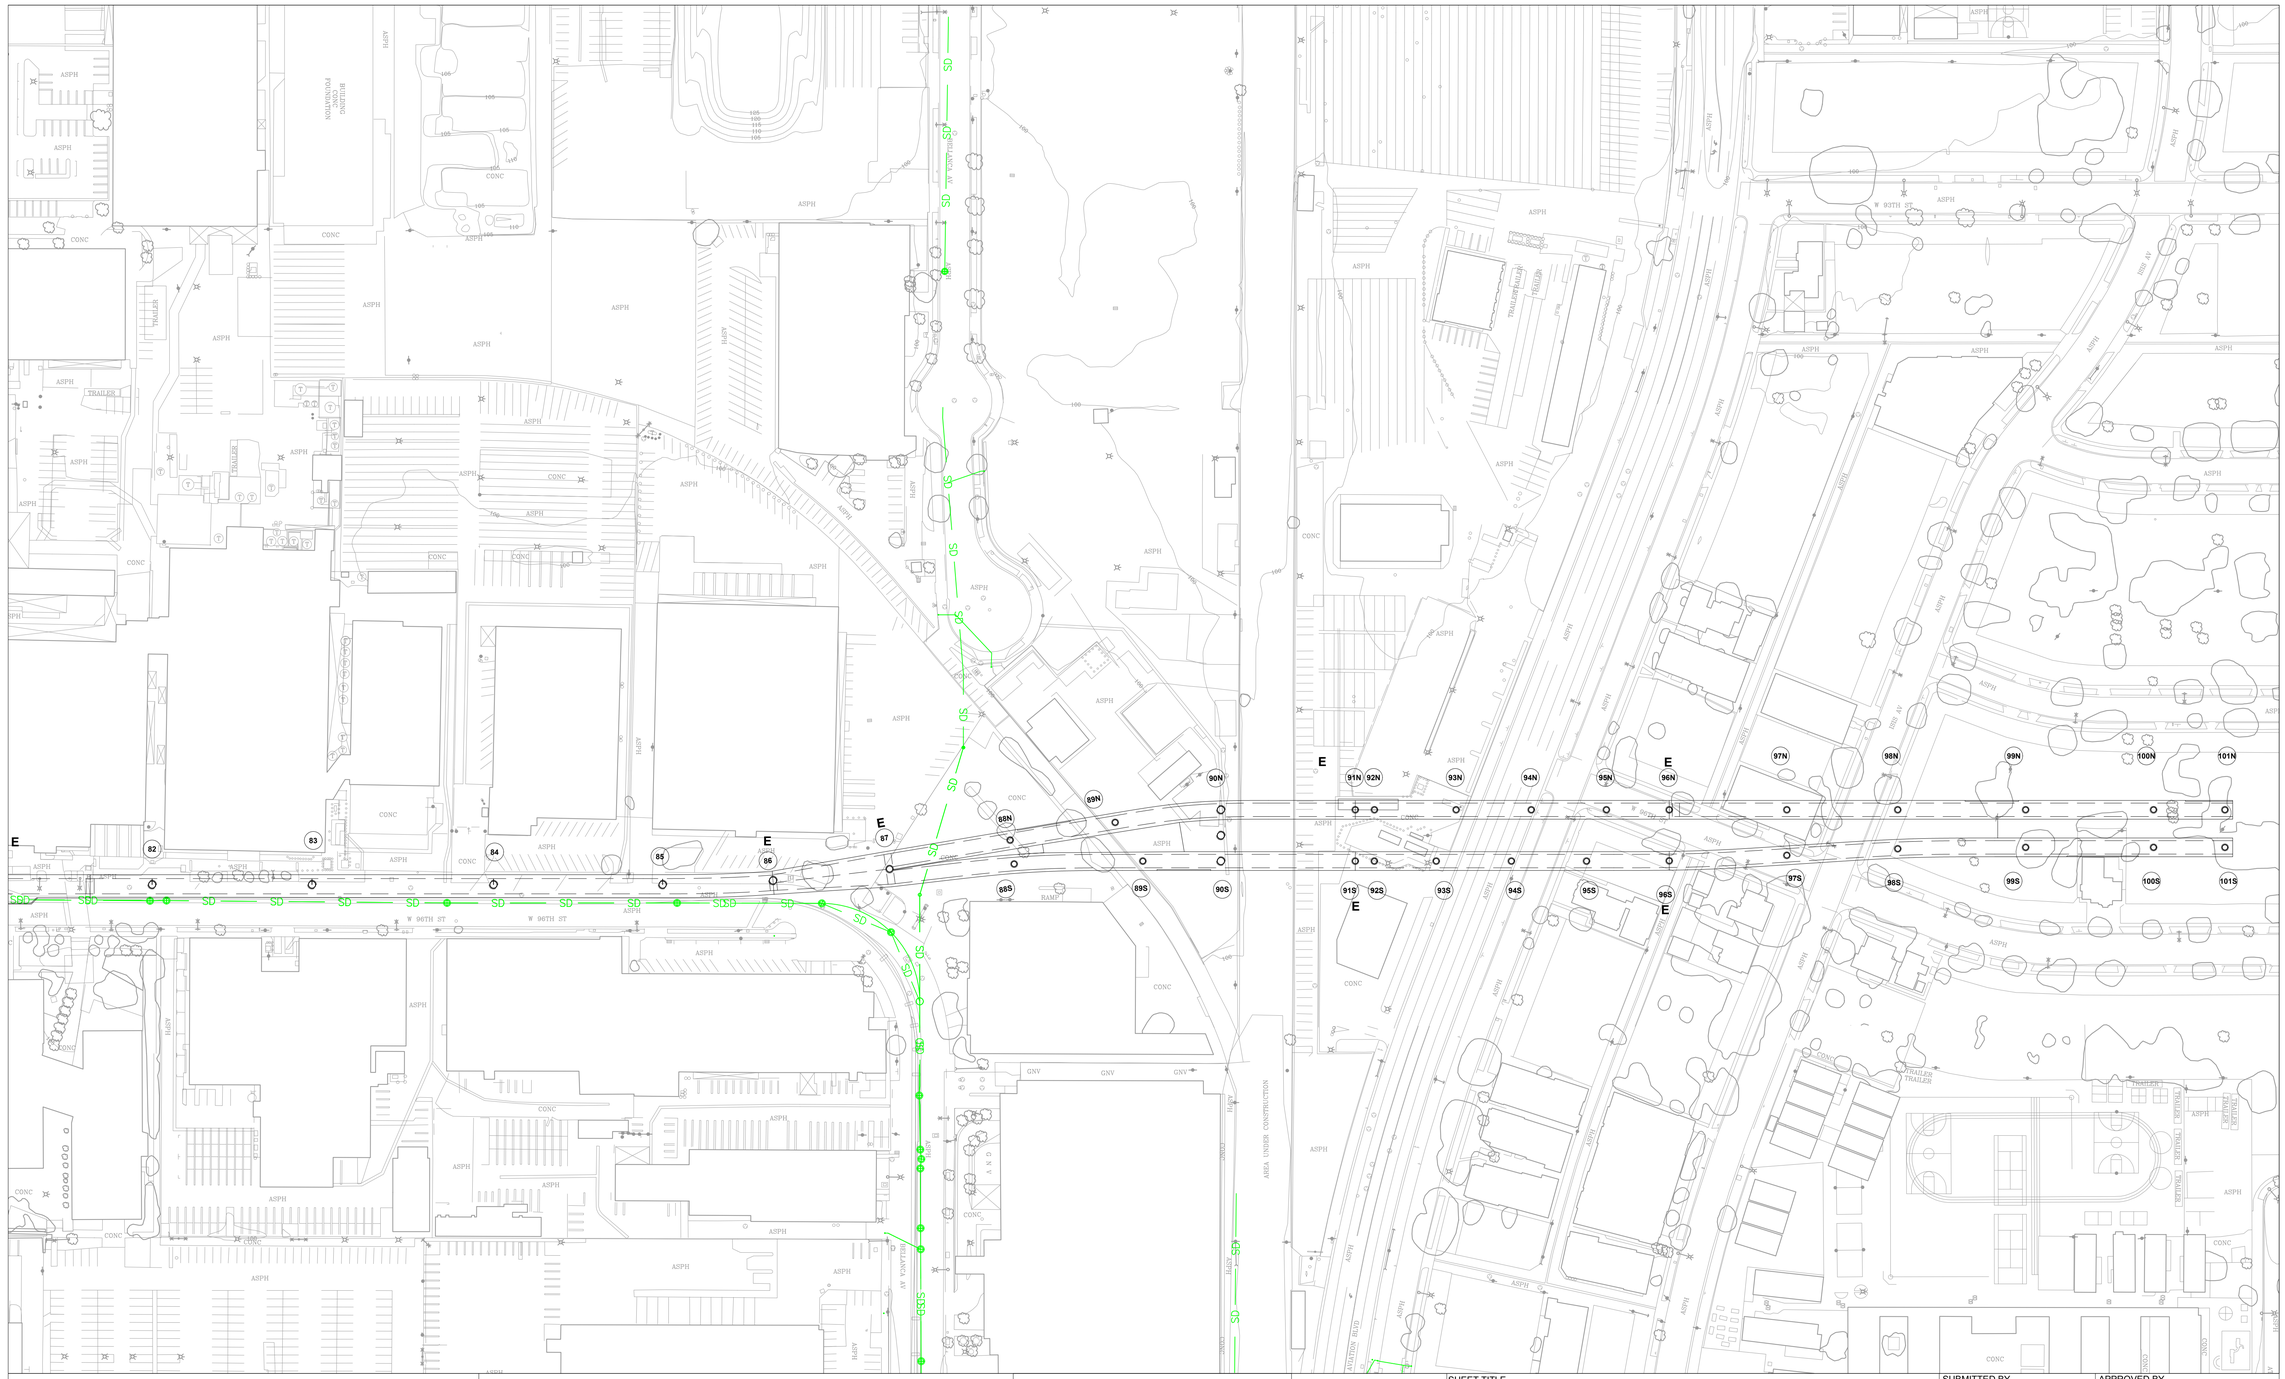

Los Angeles World Airports

LANDSIDE ACCESS MODERNIZATION PROGRAM

AT LOS ANGELES INTERNATIONAL AIRPORT

KEY MAP

ARCHITECT/ENGINEER SEAL

DRAFT - This document contains draft information/materials which is considered confidential and for deliberative purposes only and not for public consumption or dissemination

SHEET TITLE

NO.	ISSUED FOR	CHK'D	APP'D	DATE
2				
1				

SUBMITTED BY

APPROVED BY

DRAWN

DATE

Updated Guide Way Column Layout ONLY, as of 7.19.2018
CAD FILE NAME: LXS-UTL-PW-GEN-00001
07/24/2018 4:29:07 PM